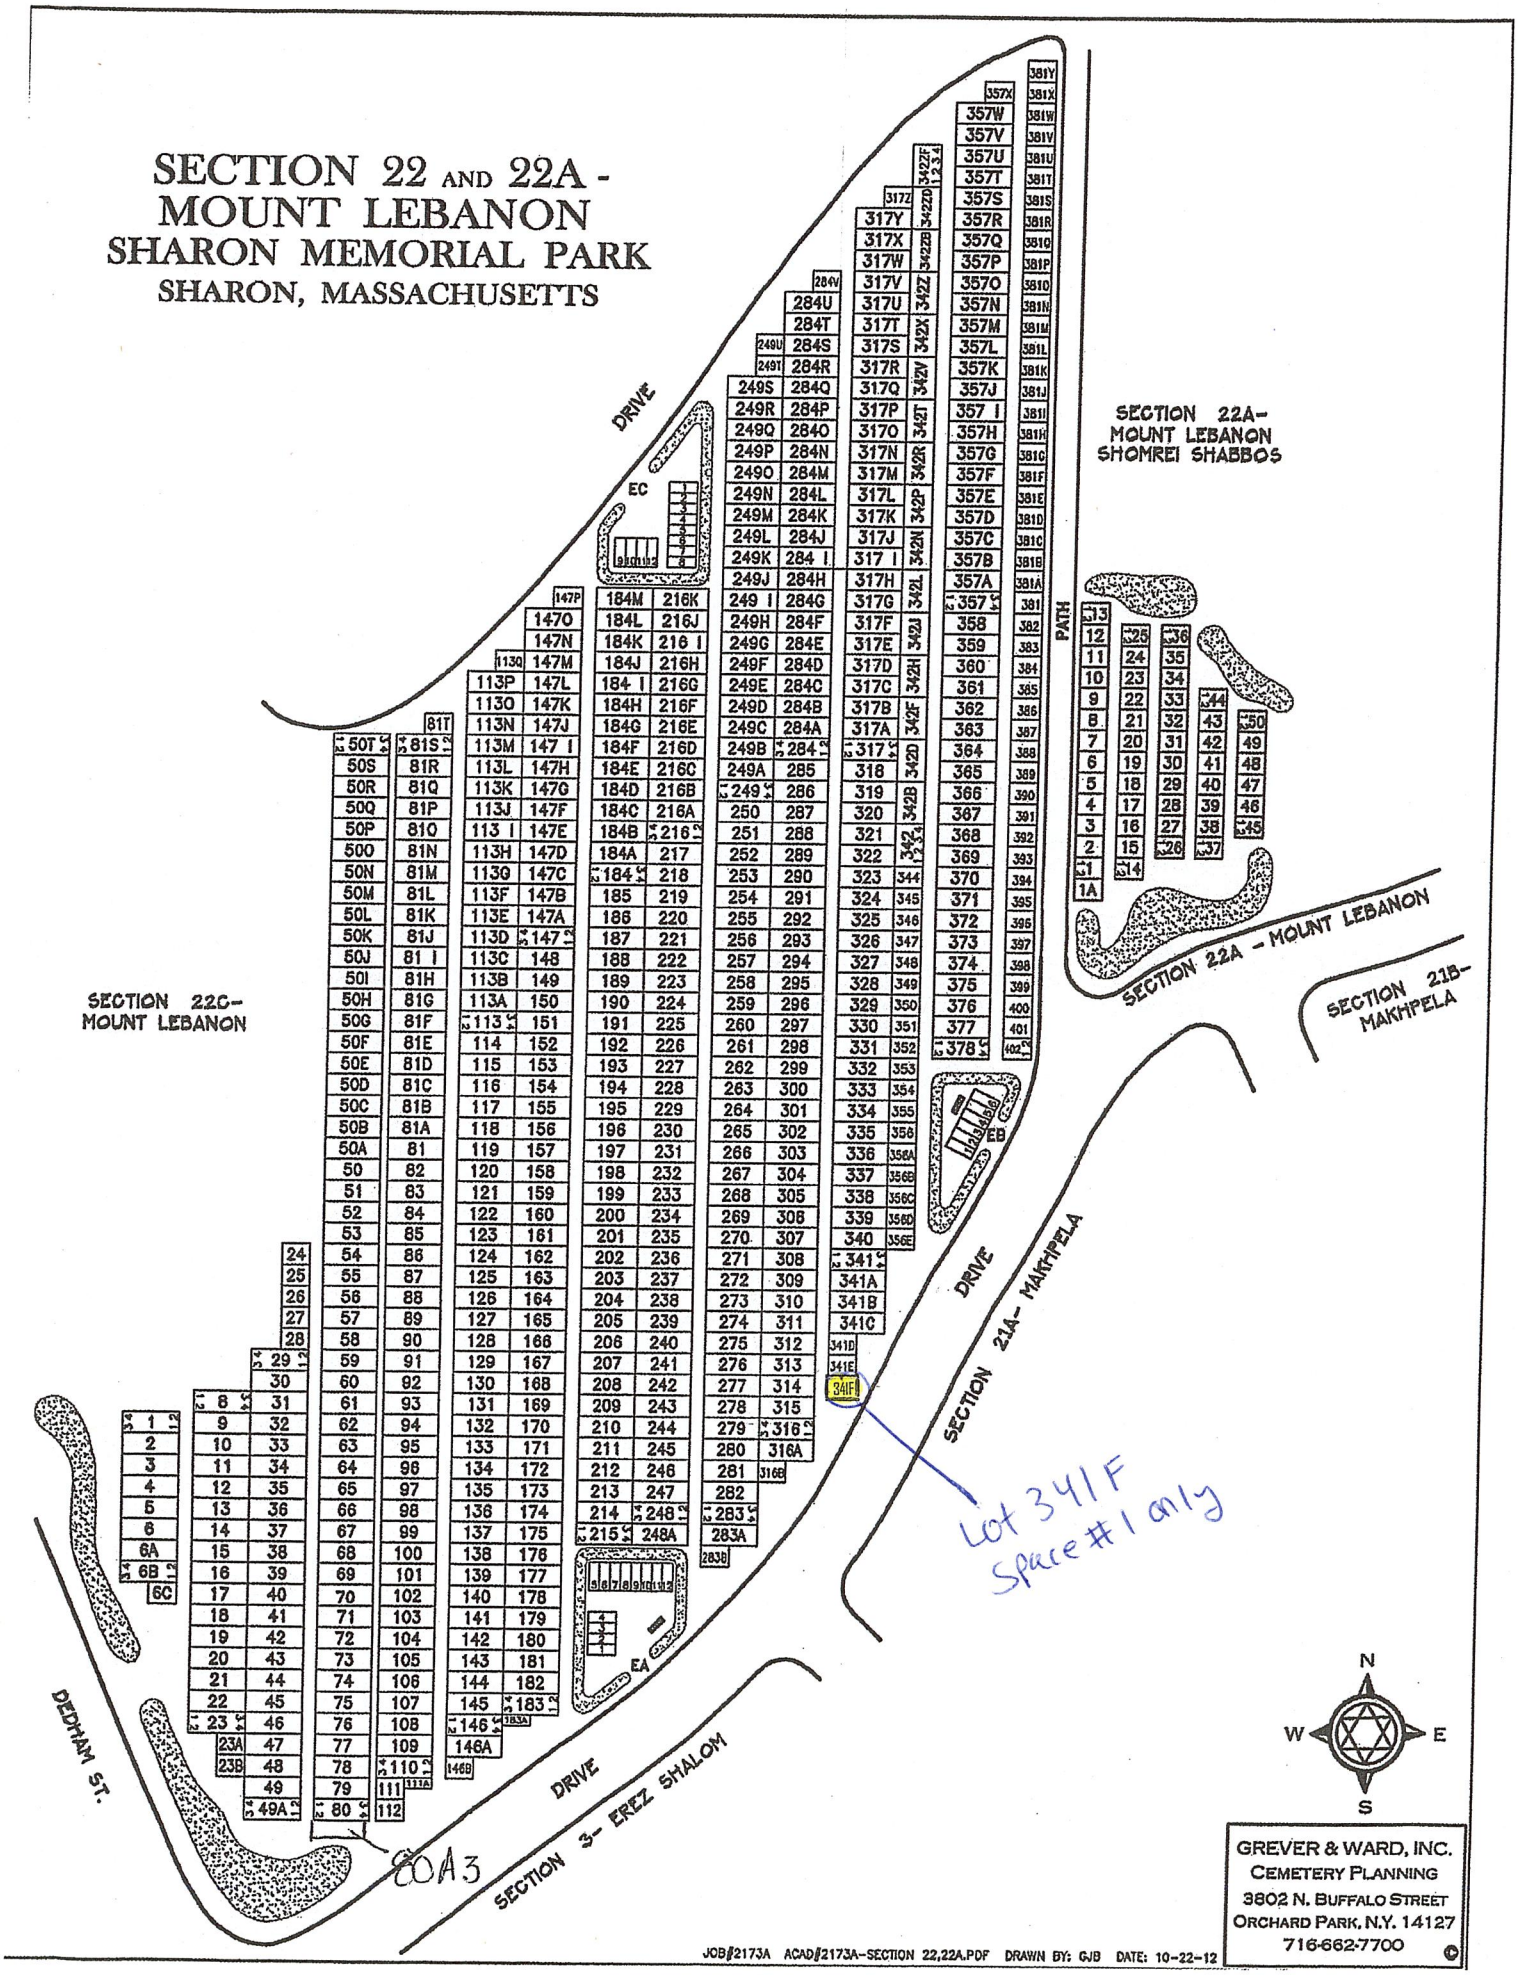
SECTION 22 AND 22A -
MOUNT LEBANON
SHARON MEMORIAL PARK
SHARON, MASSACHUSETTS
SECTION 22A-
MOUNT LEBANON
SHOMREI SHABBOS
SECTION 22C-
MOUNT LEBANON
SECTION 22A - MOUNT LEBANON
SECTION 21B-
MAKHPELA
SECTION 21A- MAKHPELA
SECTION 3- EREZ SHALOM
DEDHAM ST.
DRIVE
PATH
EC
EA
EB
Lot 341F
Space #1 only
COA3
N
W
E
S
GREVER & WARD, INC.
CEMETERY PLANNING
3802 N. BUFFALO STREET
ORCHARD PARK, N.Y. 14127
716-662-7700
©
JOB#2173A ACAD#2173A-SECTION 22,22A.PDF DRAWN BY: GJB DATE: 10-22-12